

jack@felgateandpartners.co.uk
www.felgateandpartners.co.uk
07904626682


Plot 5700,
North Wales Business
Park, Abergele,
Conwy, LL22 8LJ

Rev	Notes	Date
a	Internal alterations	08.2026
b	G-17/18/19 Doors added	08.2026

Proposed Ground Floor Plan



July 2026
A1
D013.001
1 - 5

GENERAL NOTES:
ALL DIMENSIONS TO BE CONFIRMED ON SITE PRIOR TO FABRICATION BY THE CONTRACTOR. DRAWINGS TO BE READ IN CONJUNCTION WITH ANY REFERENCED DOCUMENTATION. PLANS NOT TO BE REPRODUCED WITHOUT THE PRIOR CONFIRMATION FROM FELGATE AND PARTNERS LIMITED. THIS DRAWING IS SUBJECT TO COPYRIGHT.

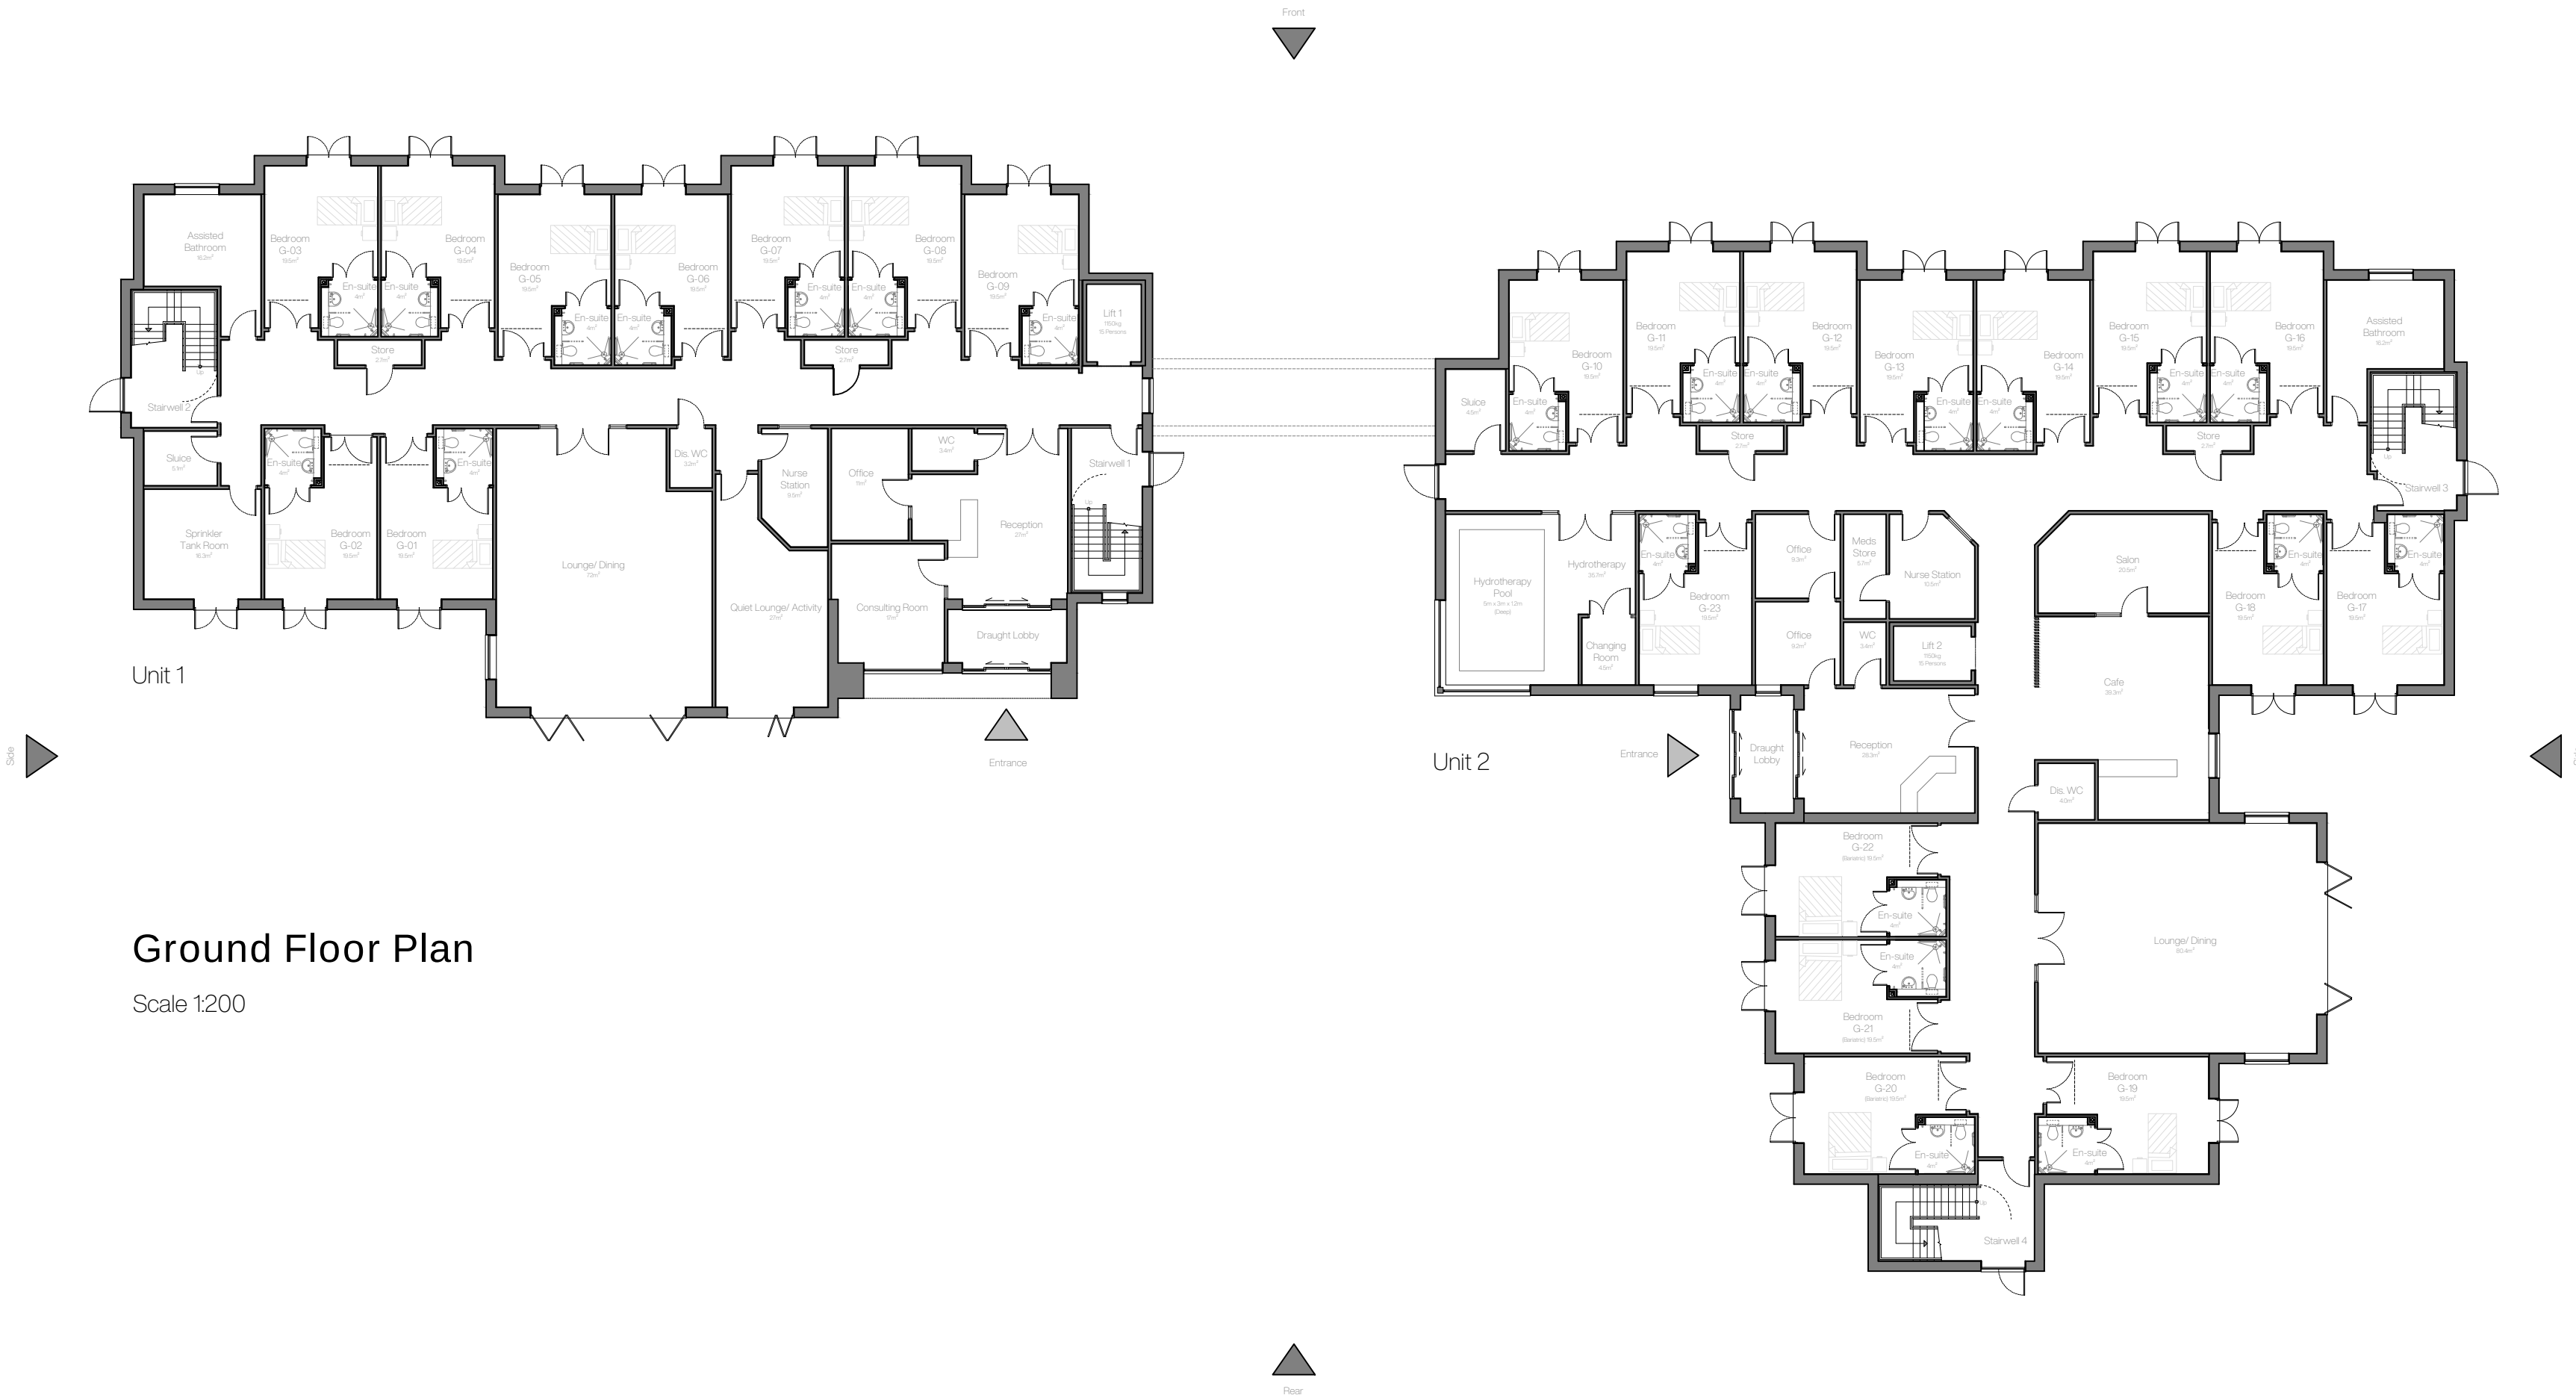

Ground Floor Plan

Scale 1:200

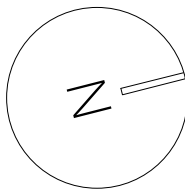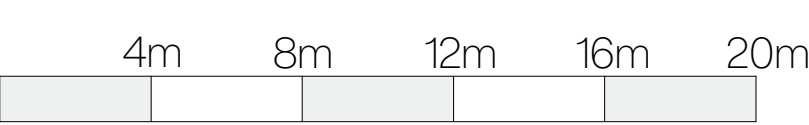

jack@felgateandpartners.co.uk
www.felgateandpartners.co.uk
07904626682


Plot 5700,
North Wales Business
Park, Abergele,
Conwy, LL22 8LJ

Rev	Notes	Date
a	Internal alterations	08.2026
b	G-17/18/19 Doors added	08.2026

Proposed First Floor Plan



July 2026
A1
D013.001
2 - 5

GENERAL NOTES:
ALL DIMENSIONS TO BE CONFIRMED ON SITE PRIOR TO
FABRICATION BY THE CONTRACTOR. DRAWINGS TO BE READ
IN CONJUNCTION WITH ANY REFERENCED DOCUMENTATION.
PLANS NOT TO BE REPRODUCED WITHOUT THE PRIOR
CONFIRMATION FROM FELGATE AND PARTNERS LIMITED. THIS
DRAWING IS SUBJECT TO COPYRIGHT.

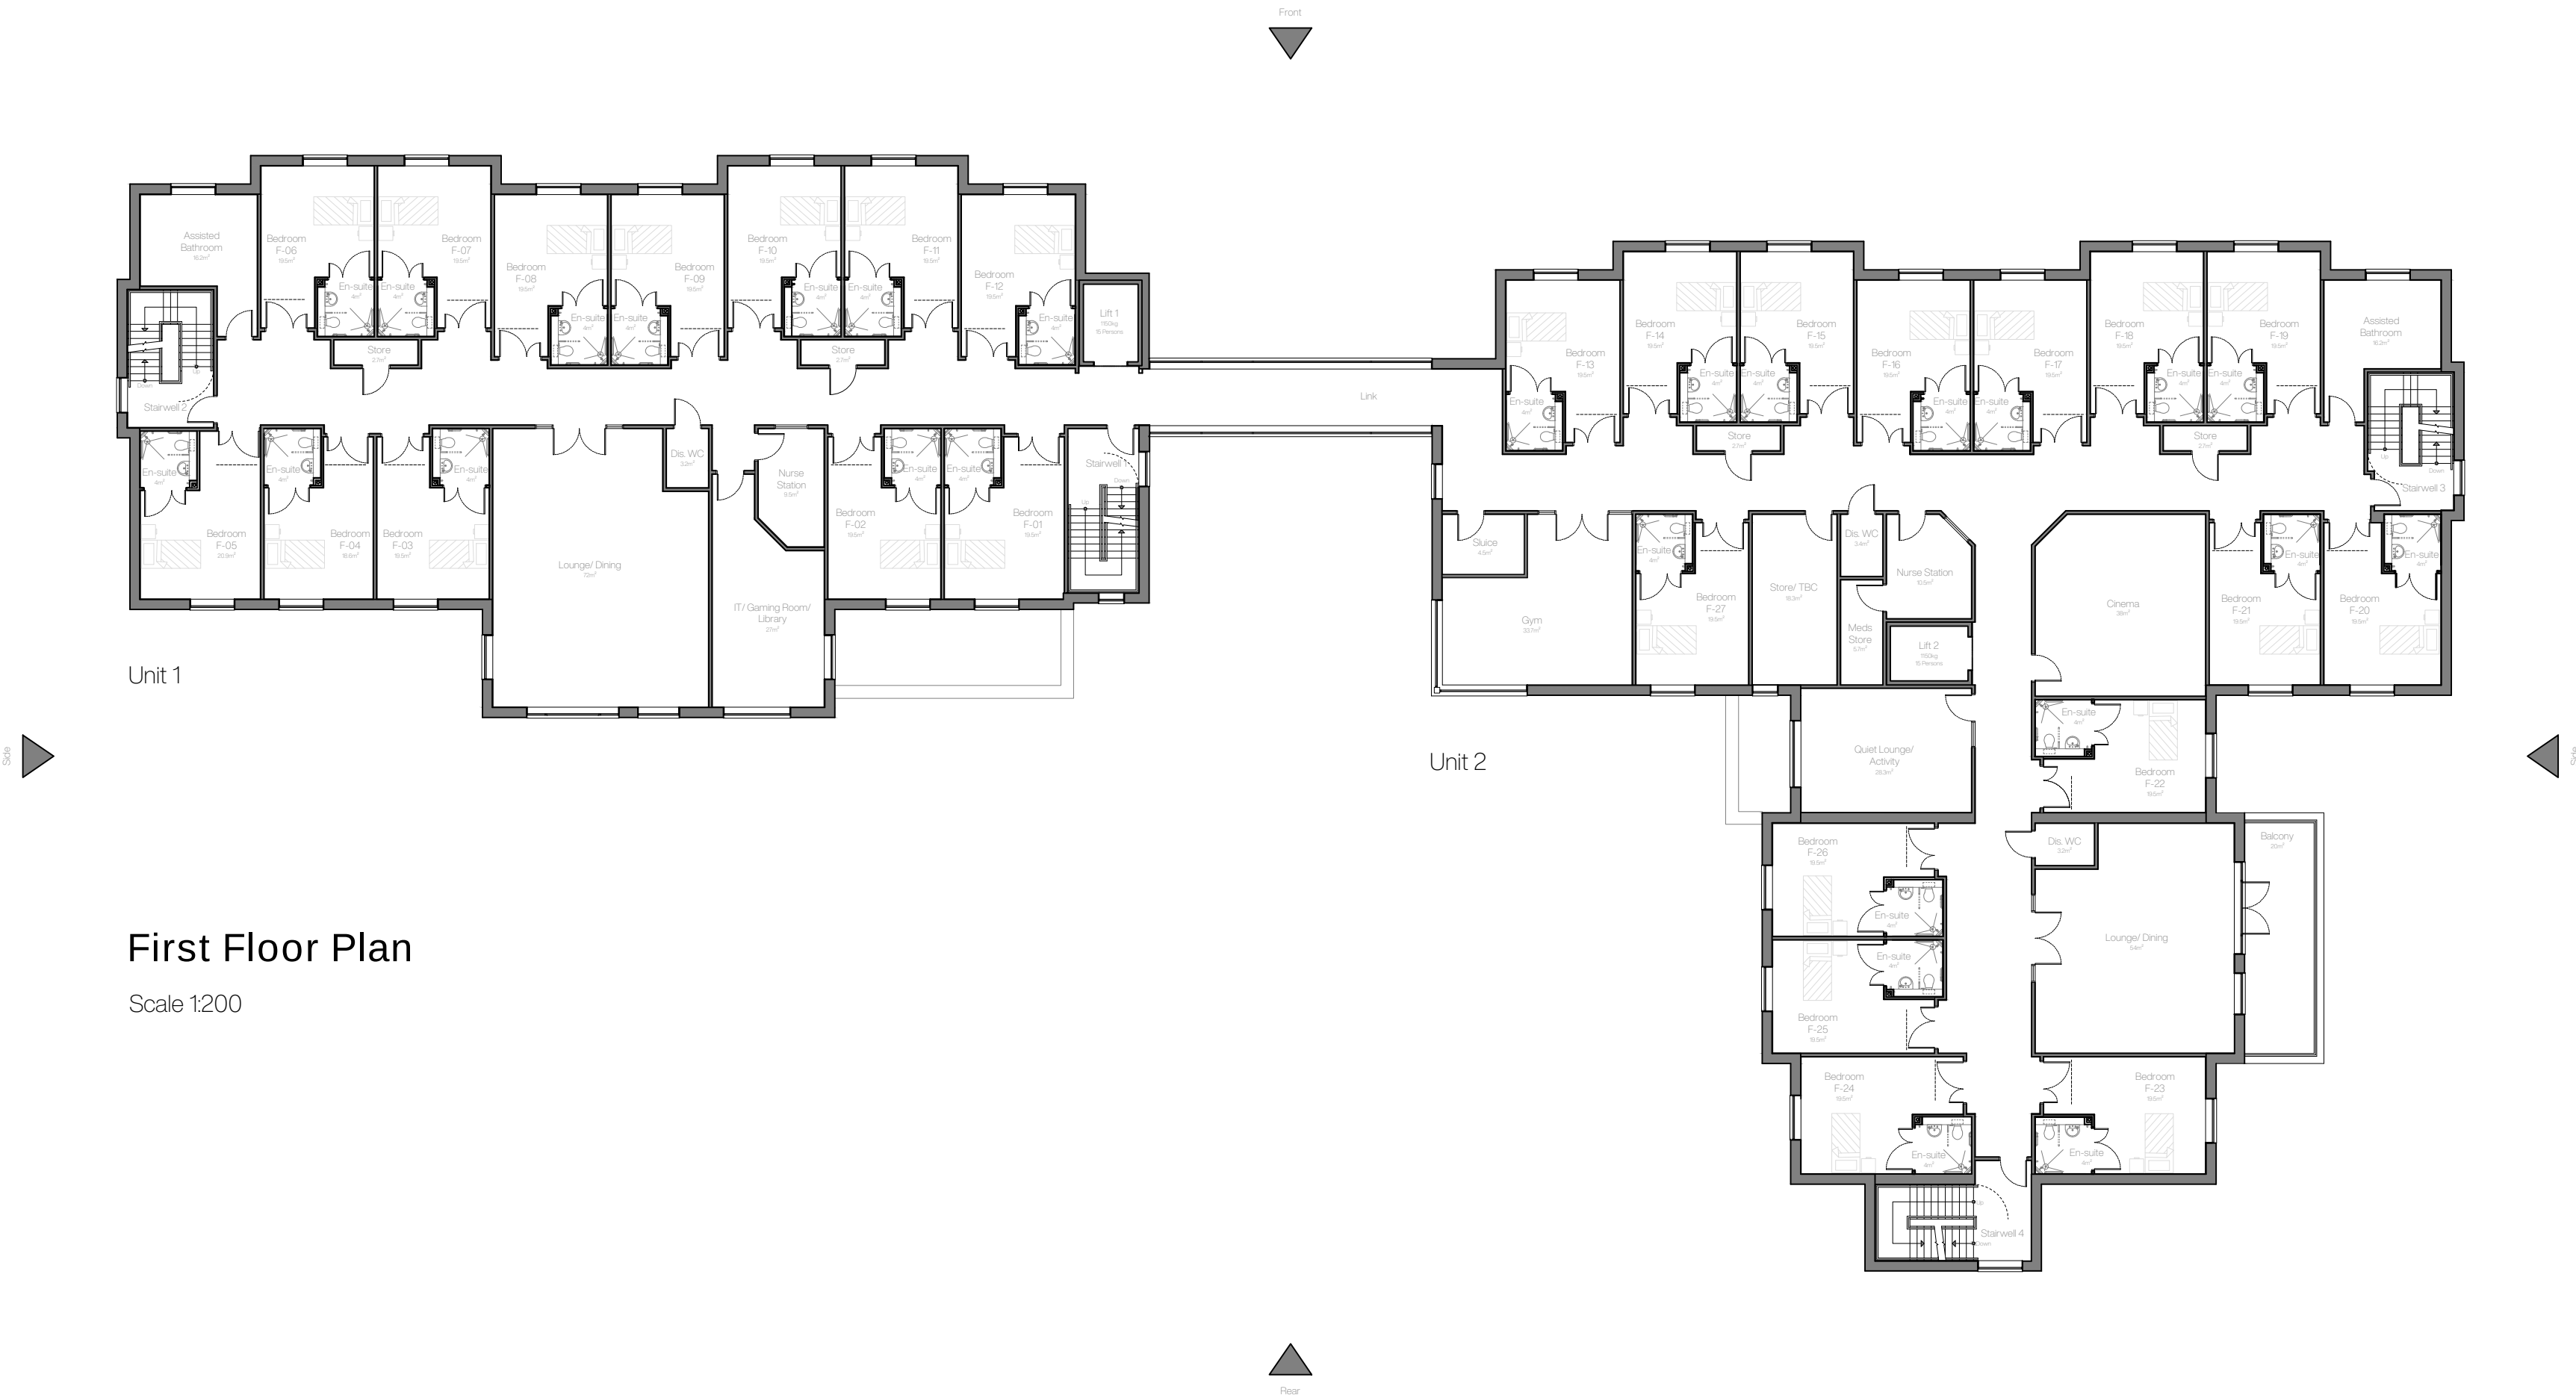

First Floor Plan

Scale 1:200

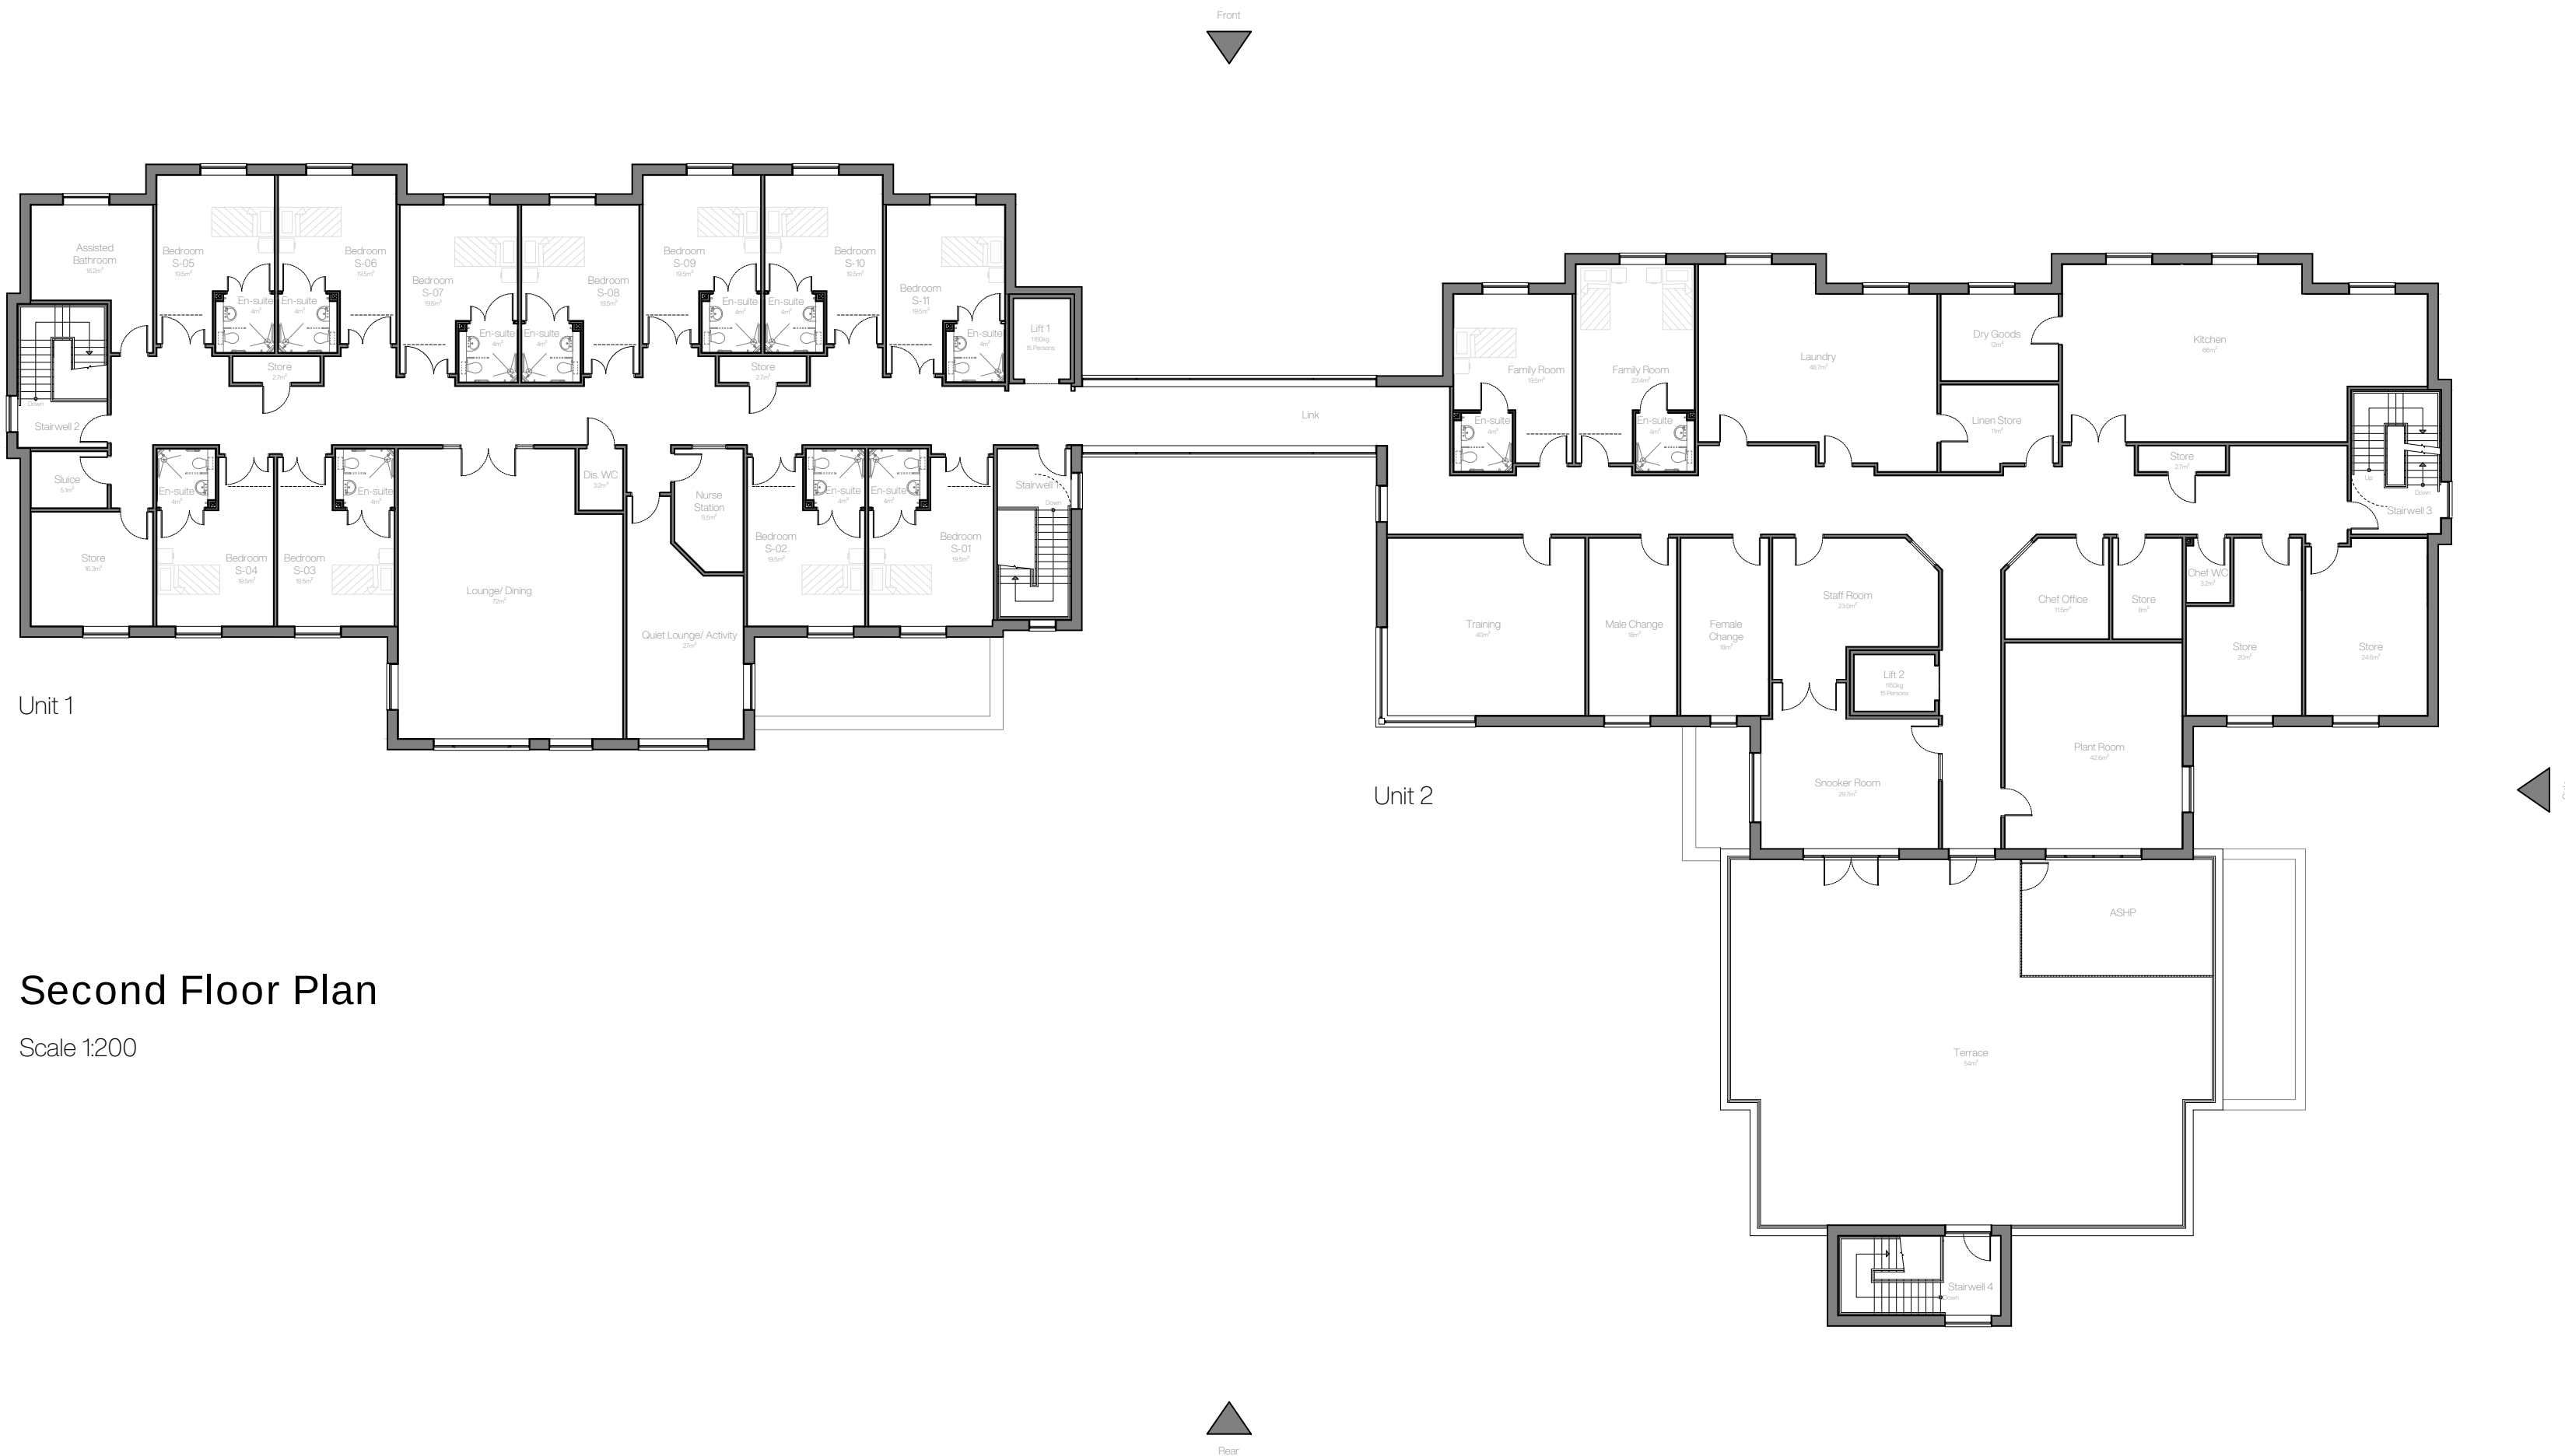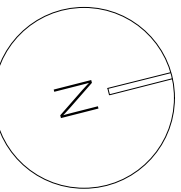


Plot 5700,
North Wales Business
Park, Abergele,
Conwy, LL22 8LJ

Rev	Notes	Date
a	Internal alterations	08.2026
b	G-17/18/19 Doors added	08.2026

July 2026
A1
D01.3.001
3 - 5

GENERAL NOTES:
ALL DIMENSIONS TO BE CONFIRMED ON SITE PRIOR TO
FABRICATION BY THE CONTRACTOR. DRAWINGS TO BE READ
IN CONJUNCTION WITH ANY REFERENCED DOCUMENTATION.
PLANS NOT TO BE REPRODUCED WITHOUT THE PRIOR
CONFIRMATION FROM FELGATE AND PARTNERS LIMITED. THIS
DRAWING IS SUBJECT TO COPYRIGHT.

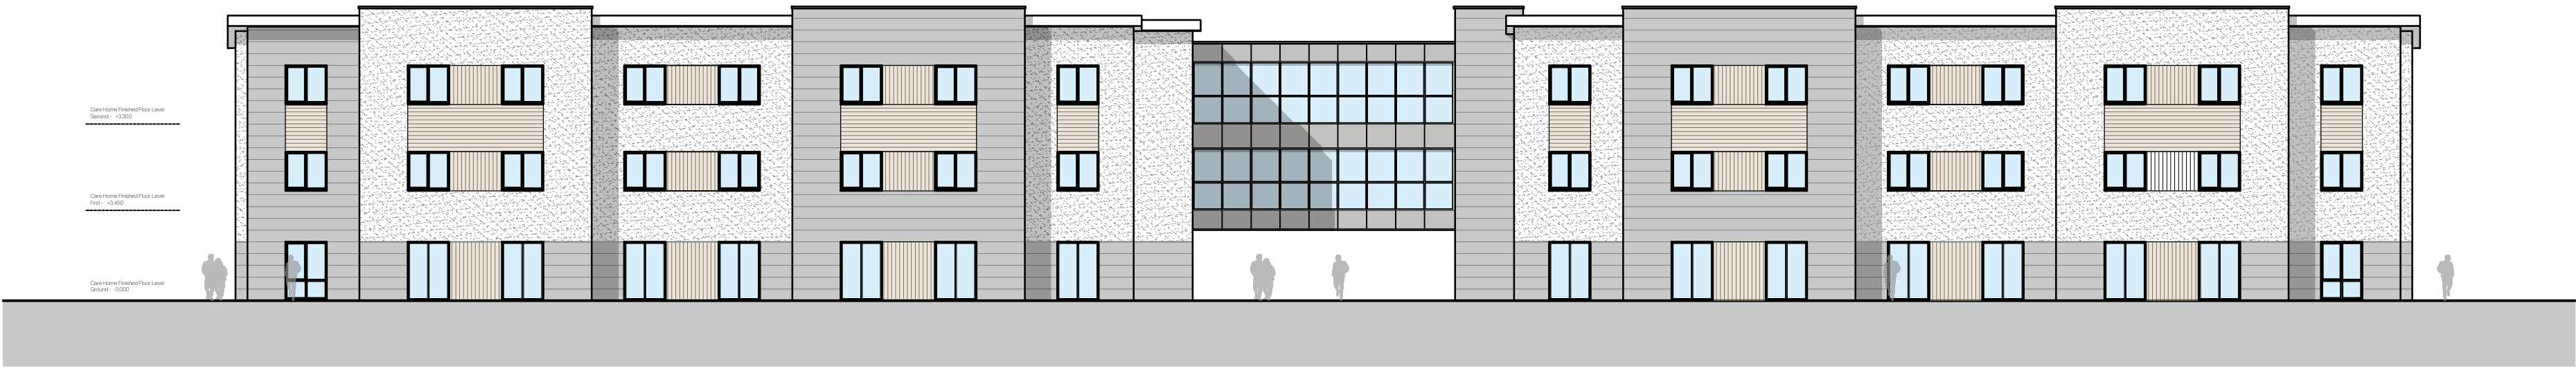

Front Elevation


Scale 1:200



jack@felgateandpartners.co.uk
www.felgateandpartners.co.uk
07904626682

Plot 5700,
North Wales Business
Park, Abergele,
Conwy, LL22 8LJ

Rev	Notes	Date
a	Internal alterations	08.2026
b	G-17/18/19 Doors added	08.2026

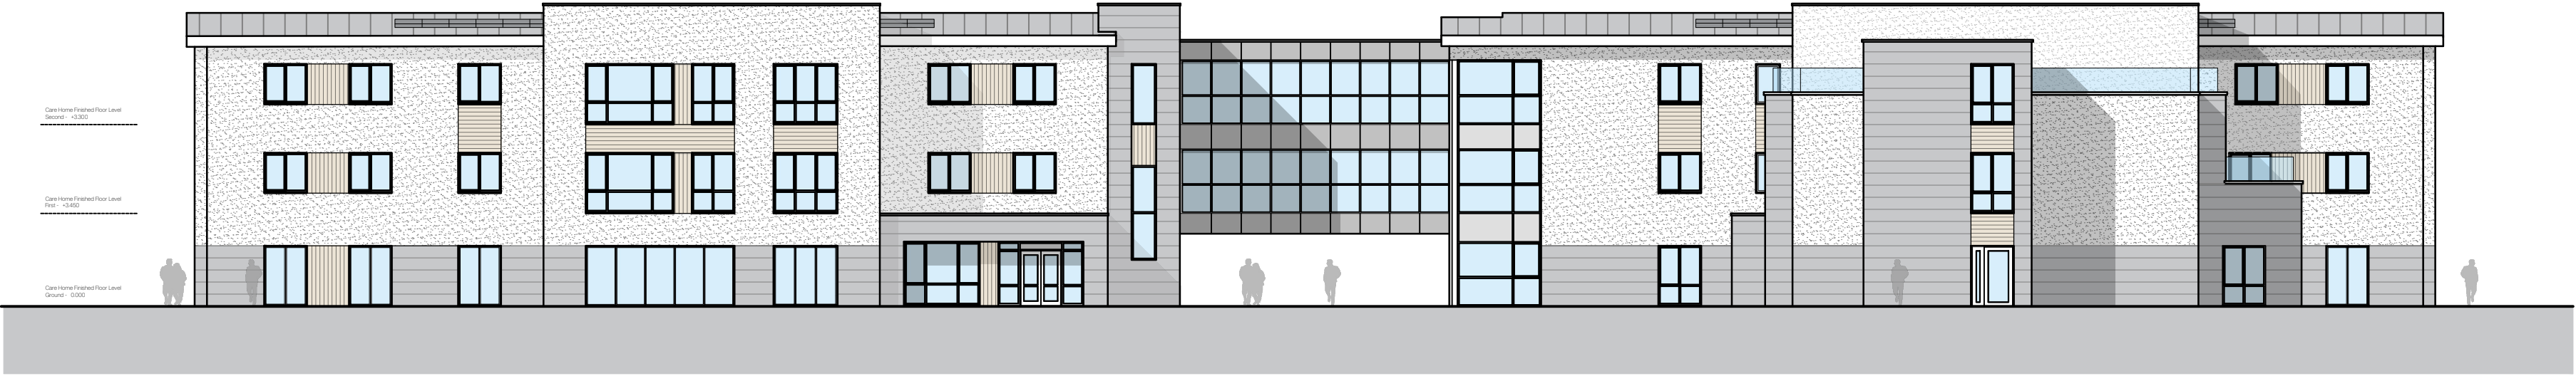

Rear Elevation

Scale 1:200

Proposed Front and Rear Elevations
July 2026
A1
D013.001
4 - 5

GENERAL NOTES:
ALL DIMENSIONS TO BE CONFIRMED ON SITE PRIOR TO FABRICATION BY THE CONTRACTOR. DRAWINGS TO BE READ IN CONJUNCTION WITH ANY REFERENCED DOCUMENTATION. PLANS NOT TO BE REPRODUCED WITHOUT THE PRIOR CONFIRMATION FROM FELGATE AND PARTNERS LIMITED. THIS DRAWING IS SUBJECT TO COPYRIGHT.



Side Elevation
Scale 1:200



Side Elevation
Scale 1:200



jack@felgateandpartners.co.uk
www.felgateandpartners.co.uk
07904626682



Side Elevation
Scale 1:200



Side Elevation
Scale 1:200

Plot 5700,
North Wales Business
Park, Abergele,
Conwy, LL22 8LJ

Rev	Notes	Date
a	Internal alterations	08.2026
b	G-17/18/19 Doors added	08.2026

Proposed Side Elevations
July 2026
A1
D013.001
5 - 5

GENERAL NOTES:
ALL DIMENSIONS TO BE CONFIRMED ON SITE PRIOR TO FABRICATION BY THE CONTRACTOR. DRAWINGS TO BE READ IN CONJUNCTION WITH ANY REFERENCED DOCUMENTATION. PLANS NOT TO BE REPRODUCED WITHOUT THE PRIOR CONFIRMATION FROM FELGATE AND PARTNERS LIMITED. THIS DRAWING IS SUBJECT TO COPYRIGHT.