

Legend



PV Panels



Kitchen extract Cowl



jack@felgateandpartners.co.uk
www.felgateandpartners.co.uk
07904626682


Plot 5700,
North Wales Business
Park, Abergelge,
Conwy, LL22 8LJ

Rev	Notes	Date
a	Additional PV added	08.2026

Proposed Roof Plan

July 2026
A2
D013.002
1 - 1

GENERAL NOTES:
ALL DIMENSIONS TO BE CONFIRMED ON SITE PRIOR TO
FABRICATION BY THE CONTRACTOR. DRAWINGS TO BE READ
IN CONJUNCTION WITH ANY REFERENCED DOCUMENTATION.
PLANS NOT TO BE REPRODUCED WITHOUT THE PRIOR
CONFIRMATION FROM FELGATE AND PARTNERS LIMITED. THIS
DRAWING IS SUBJECT TO COPYRIGHT.

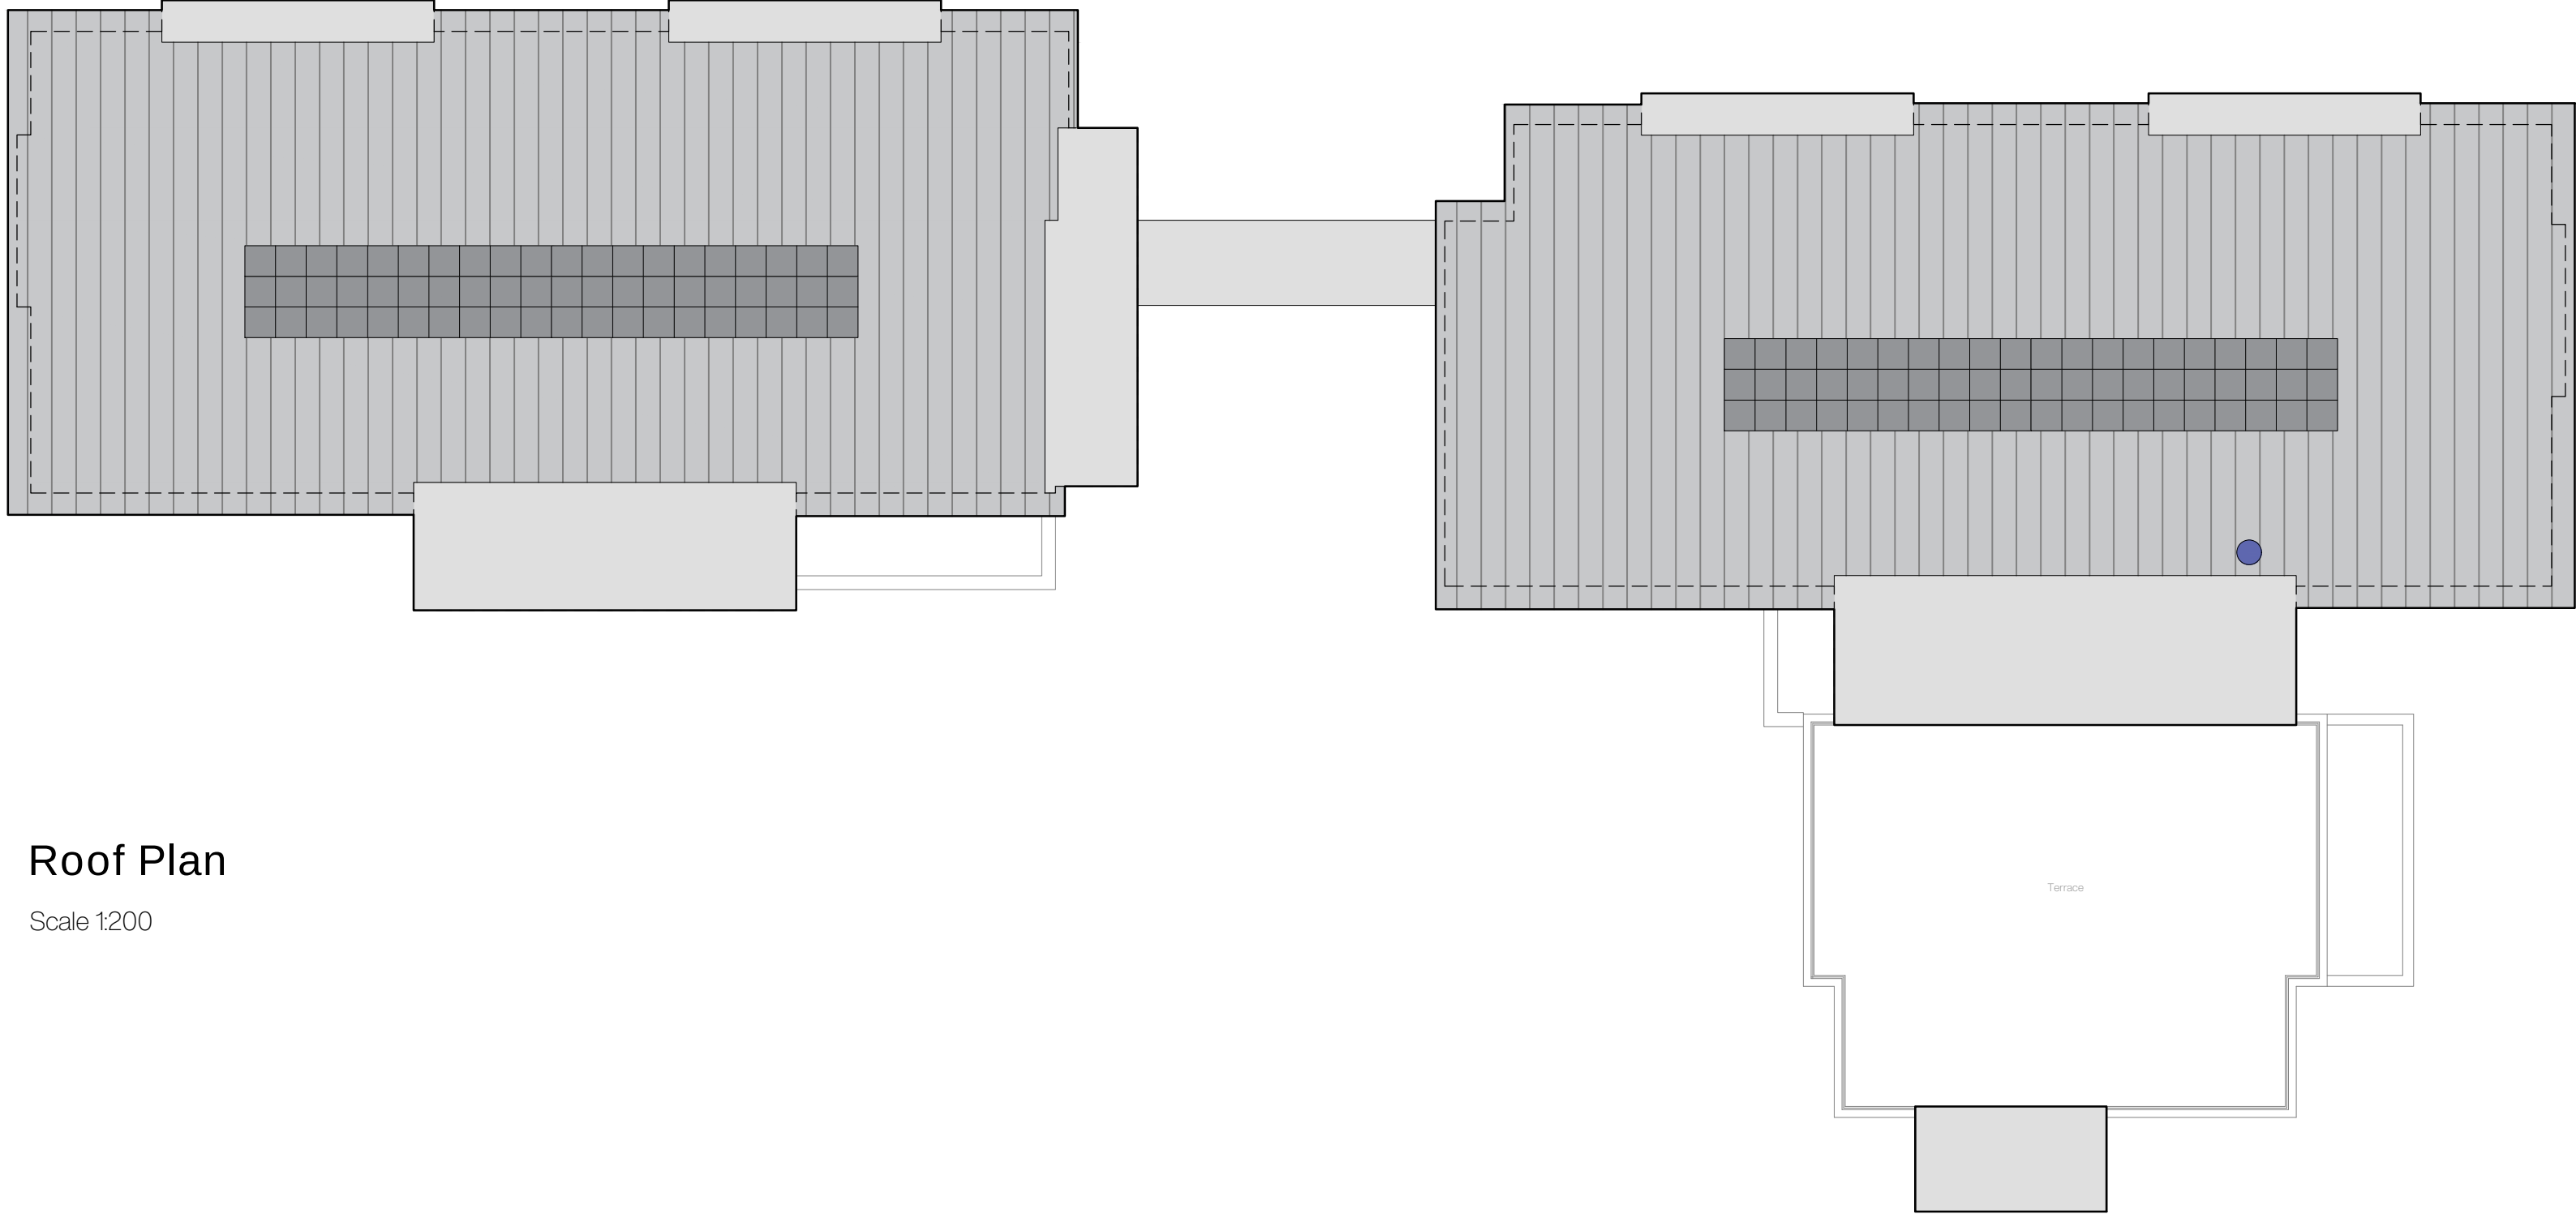

Roof Plan

Scale 1:200