


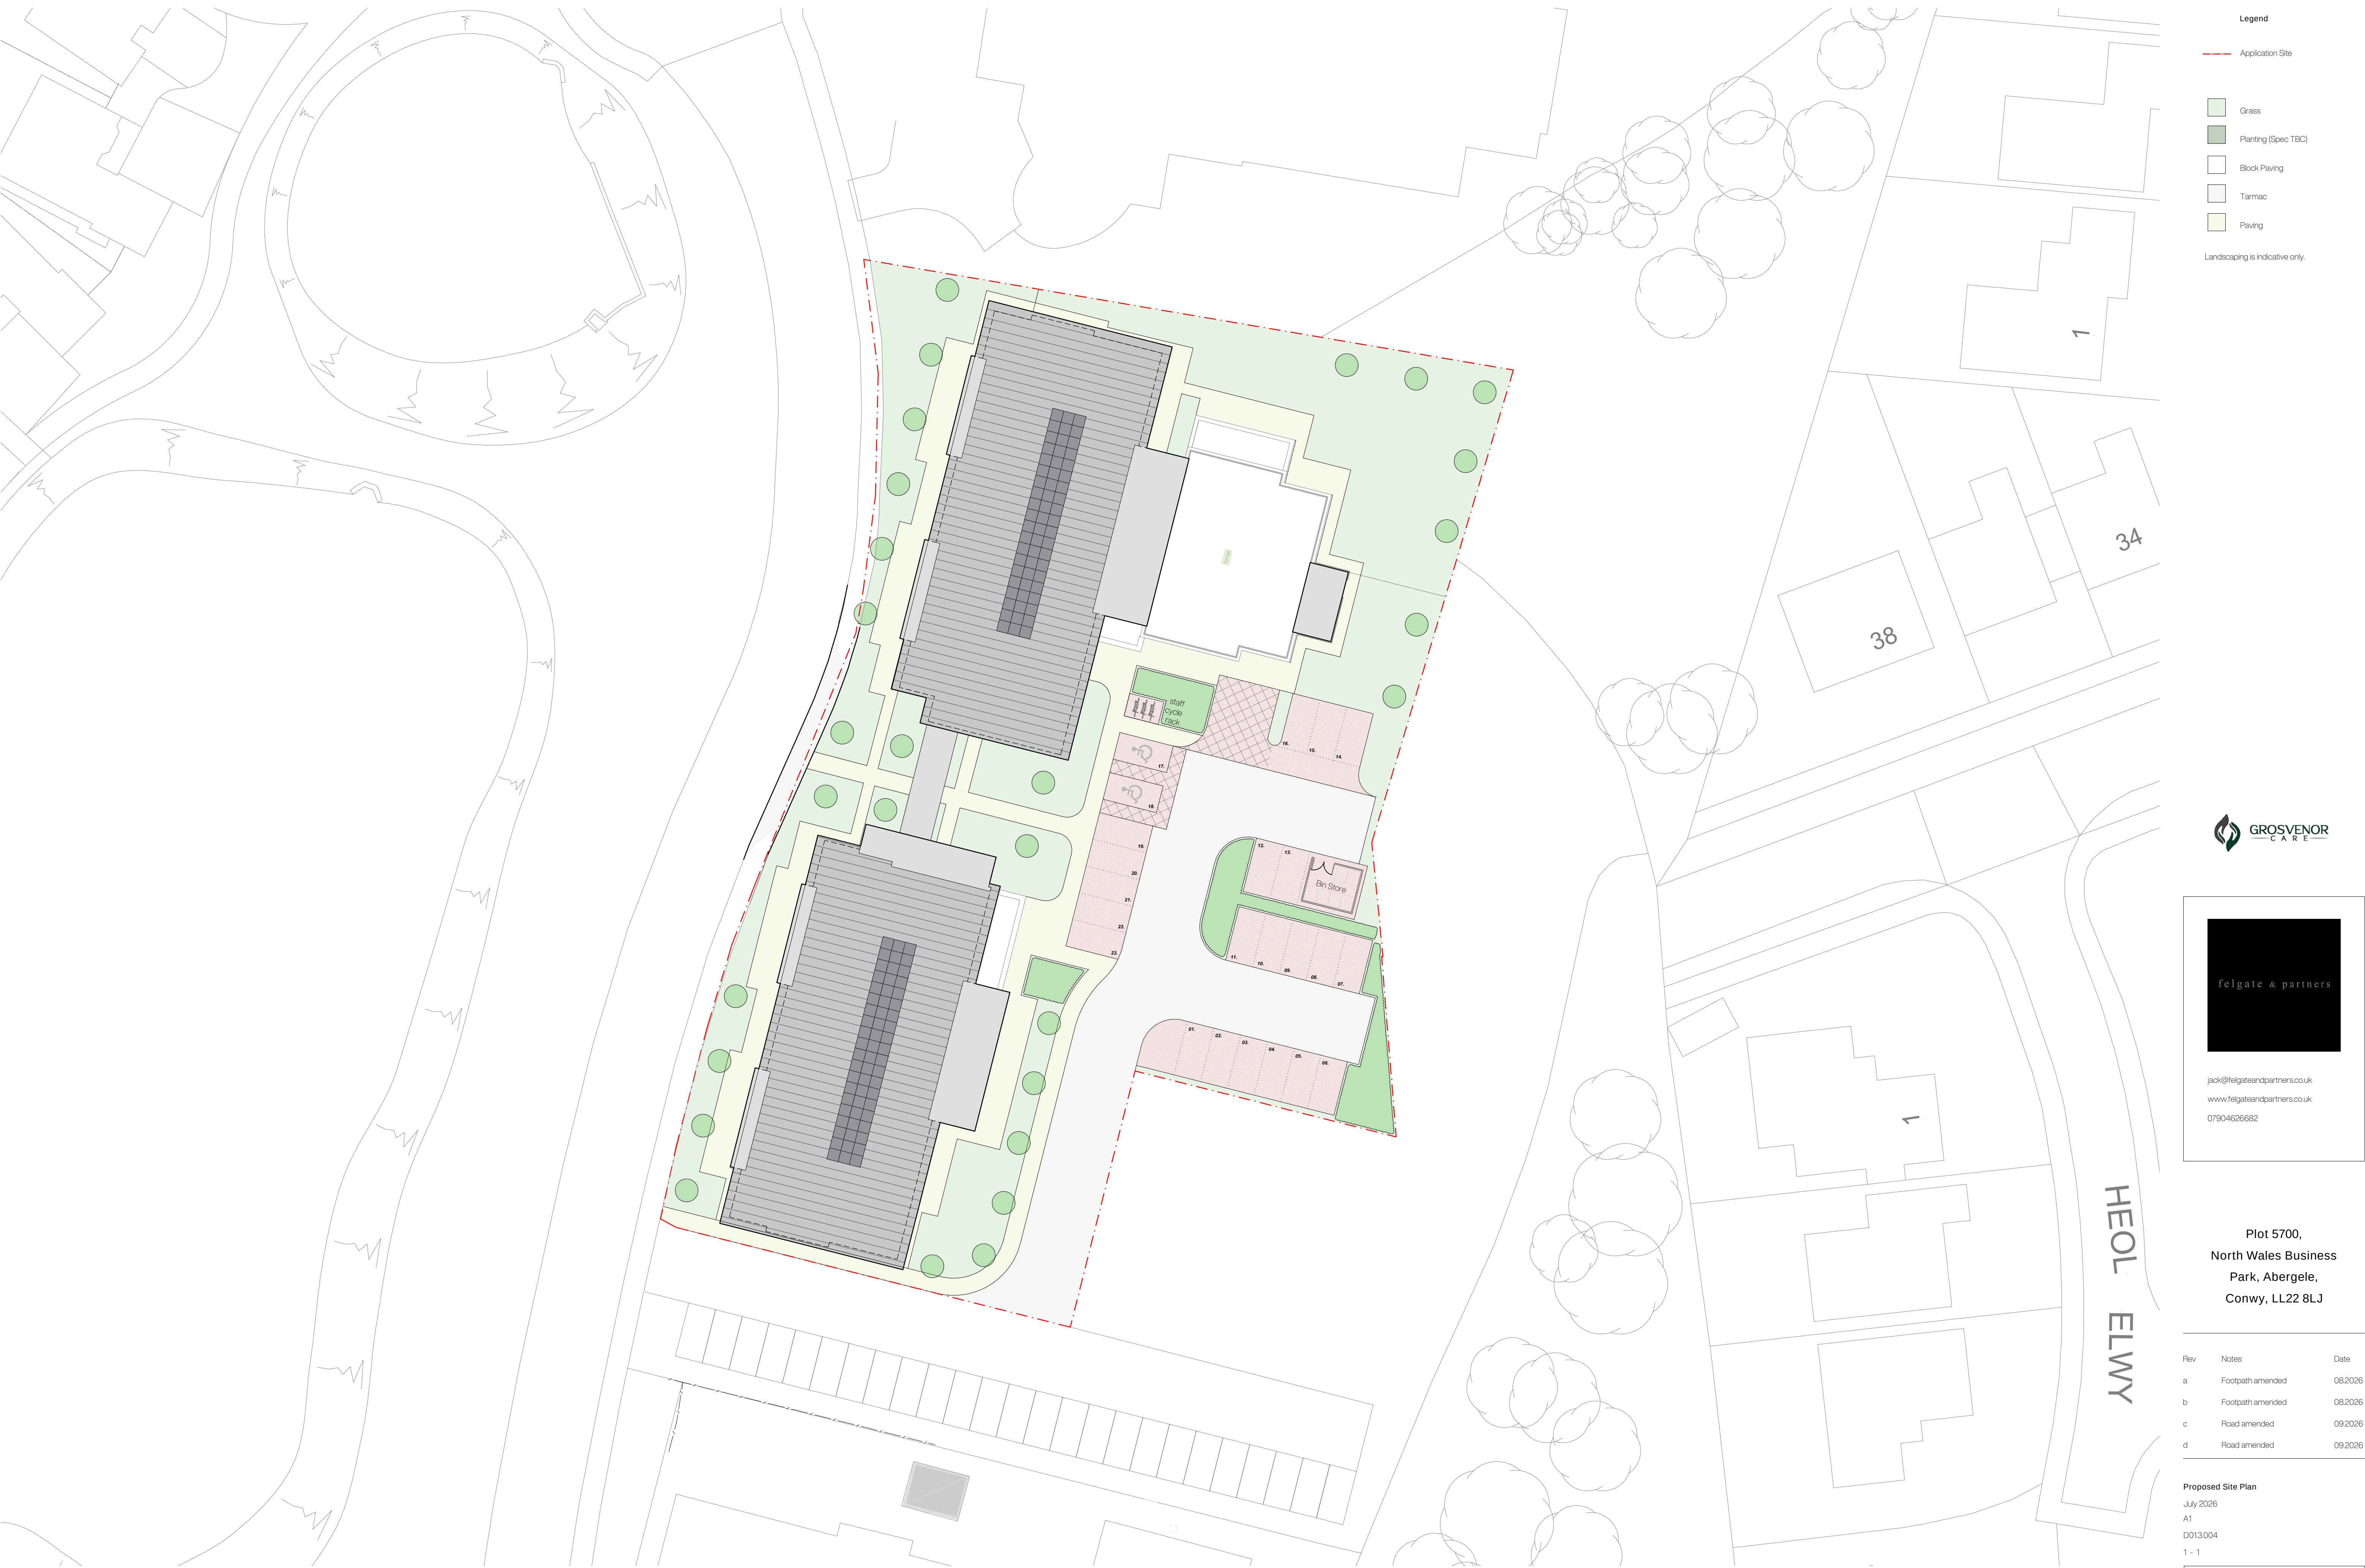

- Legend**
- Application Site
 - Grass
 - Planting (Spec TBC)
 - Block Paving
 - Tarmac
 - Paving

Landscaping is indicative only.



jack@felgateandpartners.co.uk
www.felgateandpartners.co.uk
07904626682

**Plot 5700,
North Wales Business
Park, Abergele,
Conwy, LL22 8LJ**

Rev	Notes	Date
a	Footpath amended	08/2026
b	Footpath amended	08/2026
c	Road amended	09/2026
d	Road amended	09/2026

Proposed Site Plan
July 2026
A1
D013.004
1 - 1

GENERAL NOTES:
ALL DIMENSIONS TO BE CONFIRMED ON SITE PRIOR TO FABRICATION BY THE CONTRACTOR. DRAWINGS TO BE READ IN CONJUNCTION WITH ANY REFERENCED DOCUMENTATION. PLANS NOT TO BE REPRODUCED WITHOUT THE PRIOR CONFIRMATION FROM FELGATE AND PARTNERS LIMITED. THIS DRAWING IS SUBJECT TO COPYRIGHT.

Site Plan
Scale 1:250

