




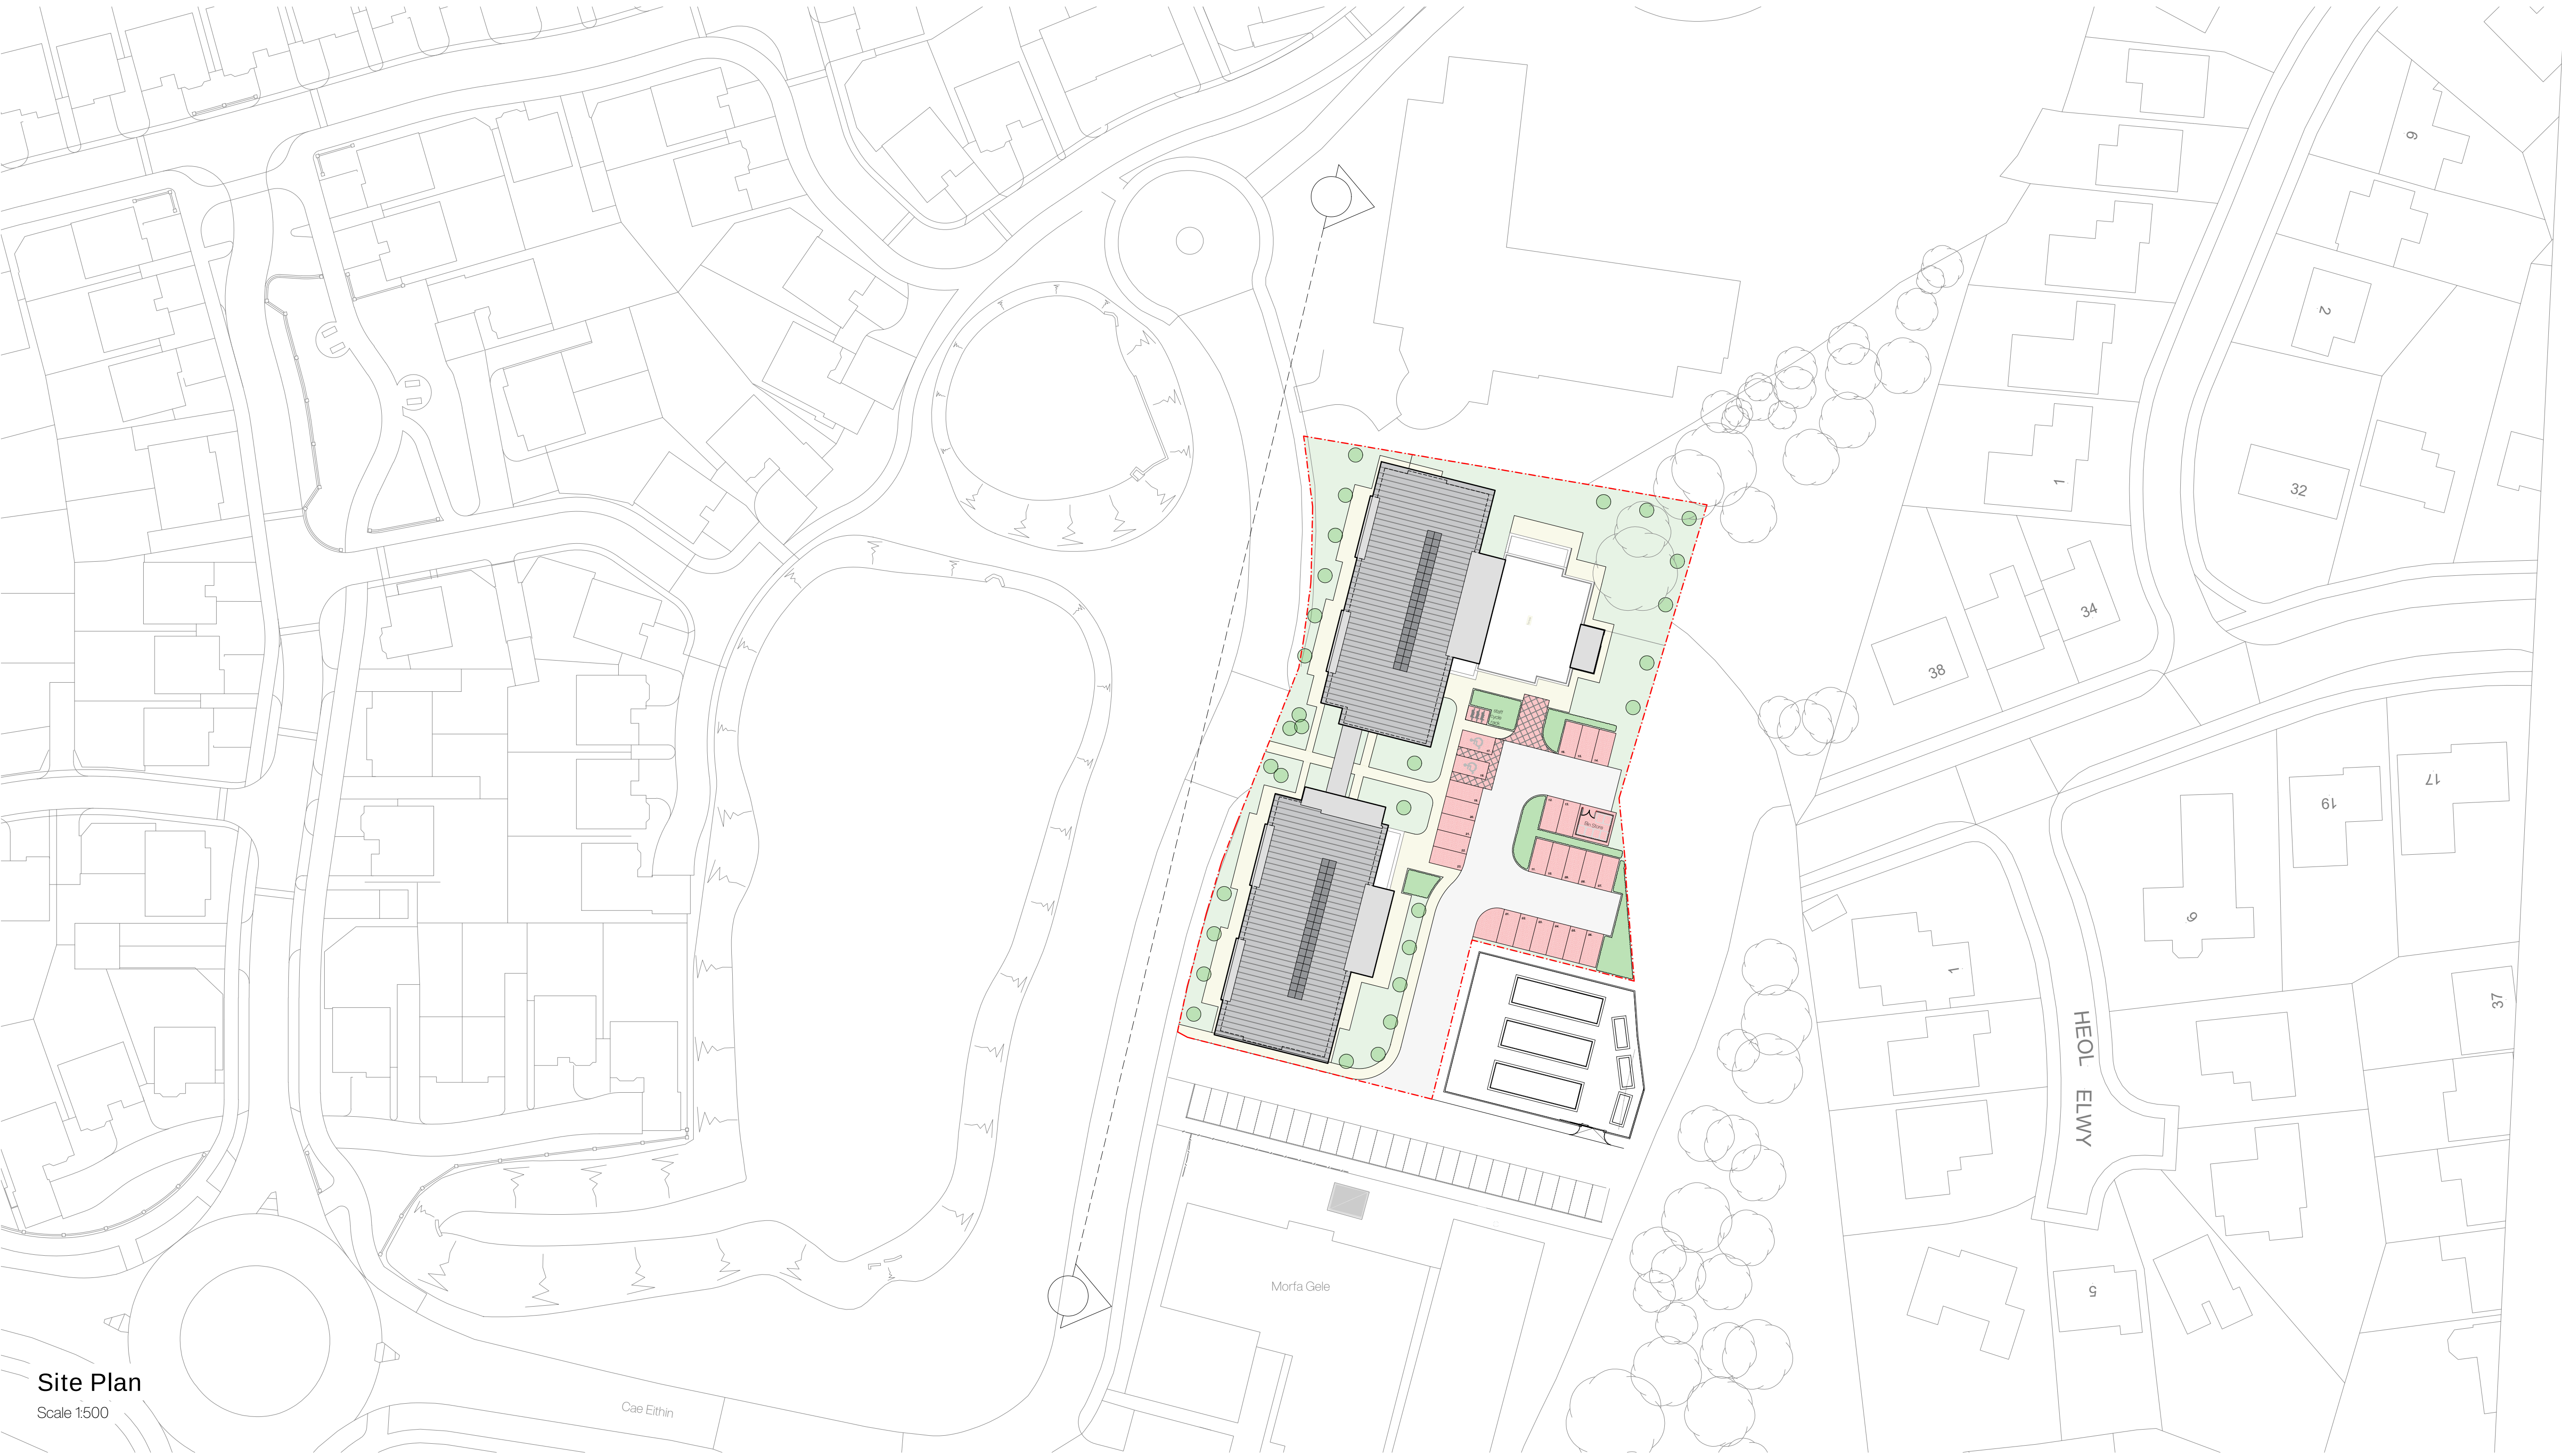

Site Plan
Scale 1:500

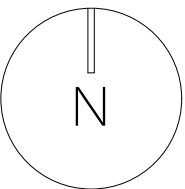

Street Scene
Scale 1:500

 

Legend
Application Site



jack@felgateandpartners.co.uk
www.felgateandpartners.co.uk
07904626682

Plot 5700,
North Wales Business
Park, Abergele,
Conwy, LL22 8LJ

Rev	Notes	Date
-----	-------	------

Proposed Street Scene
July 2026
A1
D013.005
1 - 1

GENERAL NOTES:
ALL DIMENSIONS TO BE CONFIRMED ON SITE PRIOR TO
FABRICATION BY THE CONTRACTOR. DRAWINGS TO BE READ
IN CONJUNCTION WITH ANY REFERENCED DOCUMENTATION.
PLANS NOT TO BE REPRODUCED WITHOUT THE PRIOR
CONFIRMATION FROM FELGATE AND PARTNERS LIMITED. THIS
DRAWING IS SUBJECT TO COPYRIGHT.