


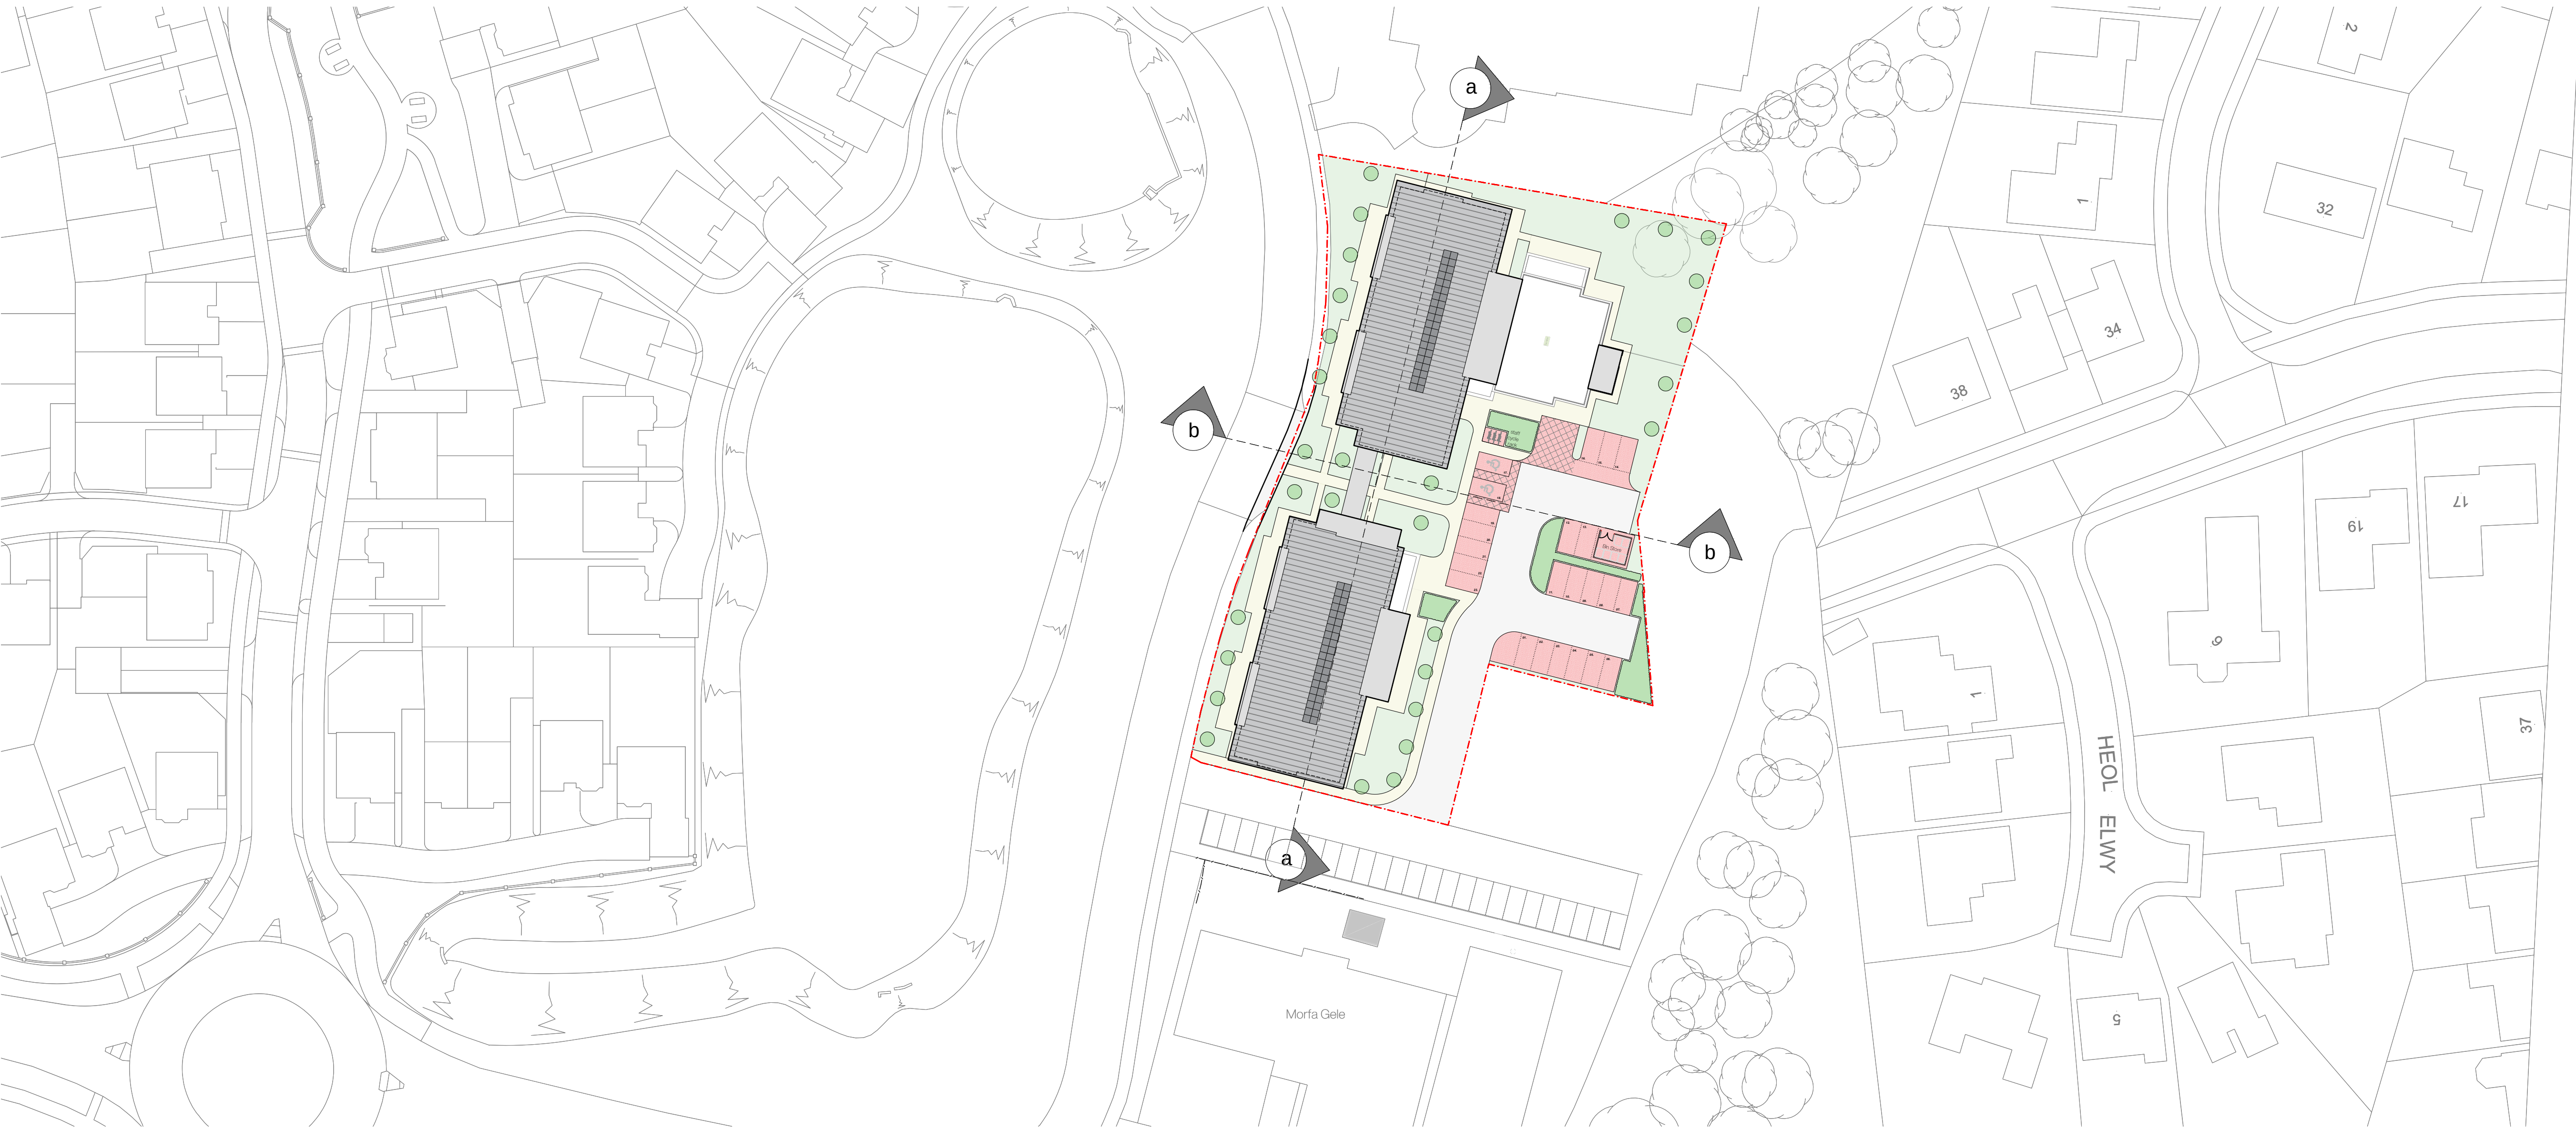

Site Plan
Scale 1:500



Site Section a-a
Scale 1:250



Site Section b-b
Scale 1:250

Legend

Application Site

felgate & partners

jack@felgateandpartners.co.uk
www.felgateandpartners.co.uk
07904626682

Plot 5700,
North Wales Business
Park, Abergele,
Conwy, LL22 8LJ

Rev	Notes	Date
-----	-------	------

Proposed Site Sections

September 2026

A1

D013.008

1 - 1

GENERAL NOTES:

ALL DIMENSIONS TO BE CONFIRMED ON SITE PRIOR TO FABRICATION BY THE CONTRACTOR. DRAWINGS TO BE READ IN CONJUNCTION WITH ANY REFERENCED DOCUMENTATION. PLANS NOT TO BE REPRODUCED WITHOUT THE PRIOR CONFIRMATION FROM FELGATE AND PARTNERS LIMITED. THIS DRAWING IS SUBJECT TO COPYRIGHT.