



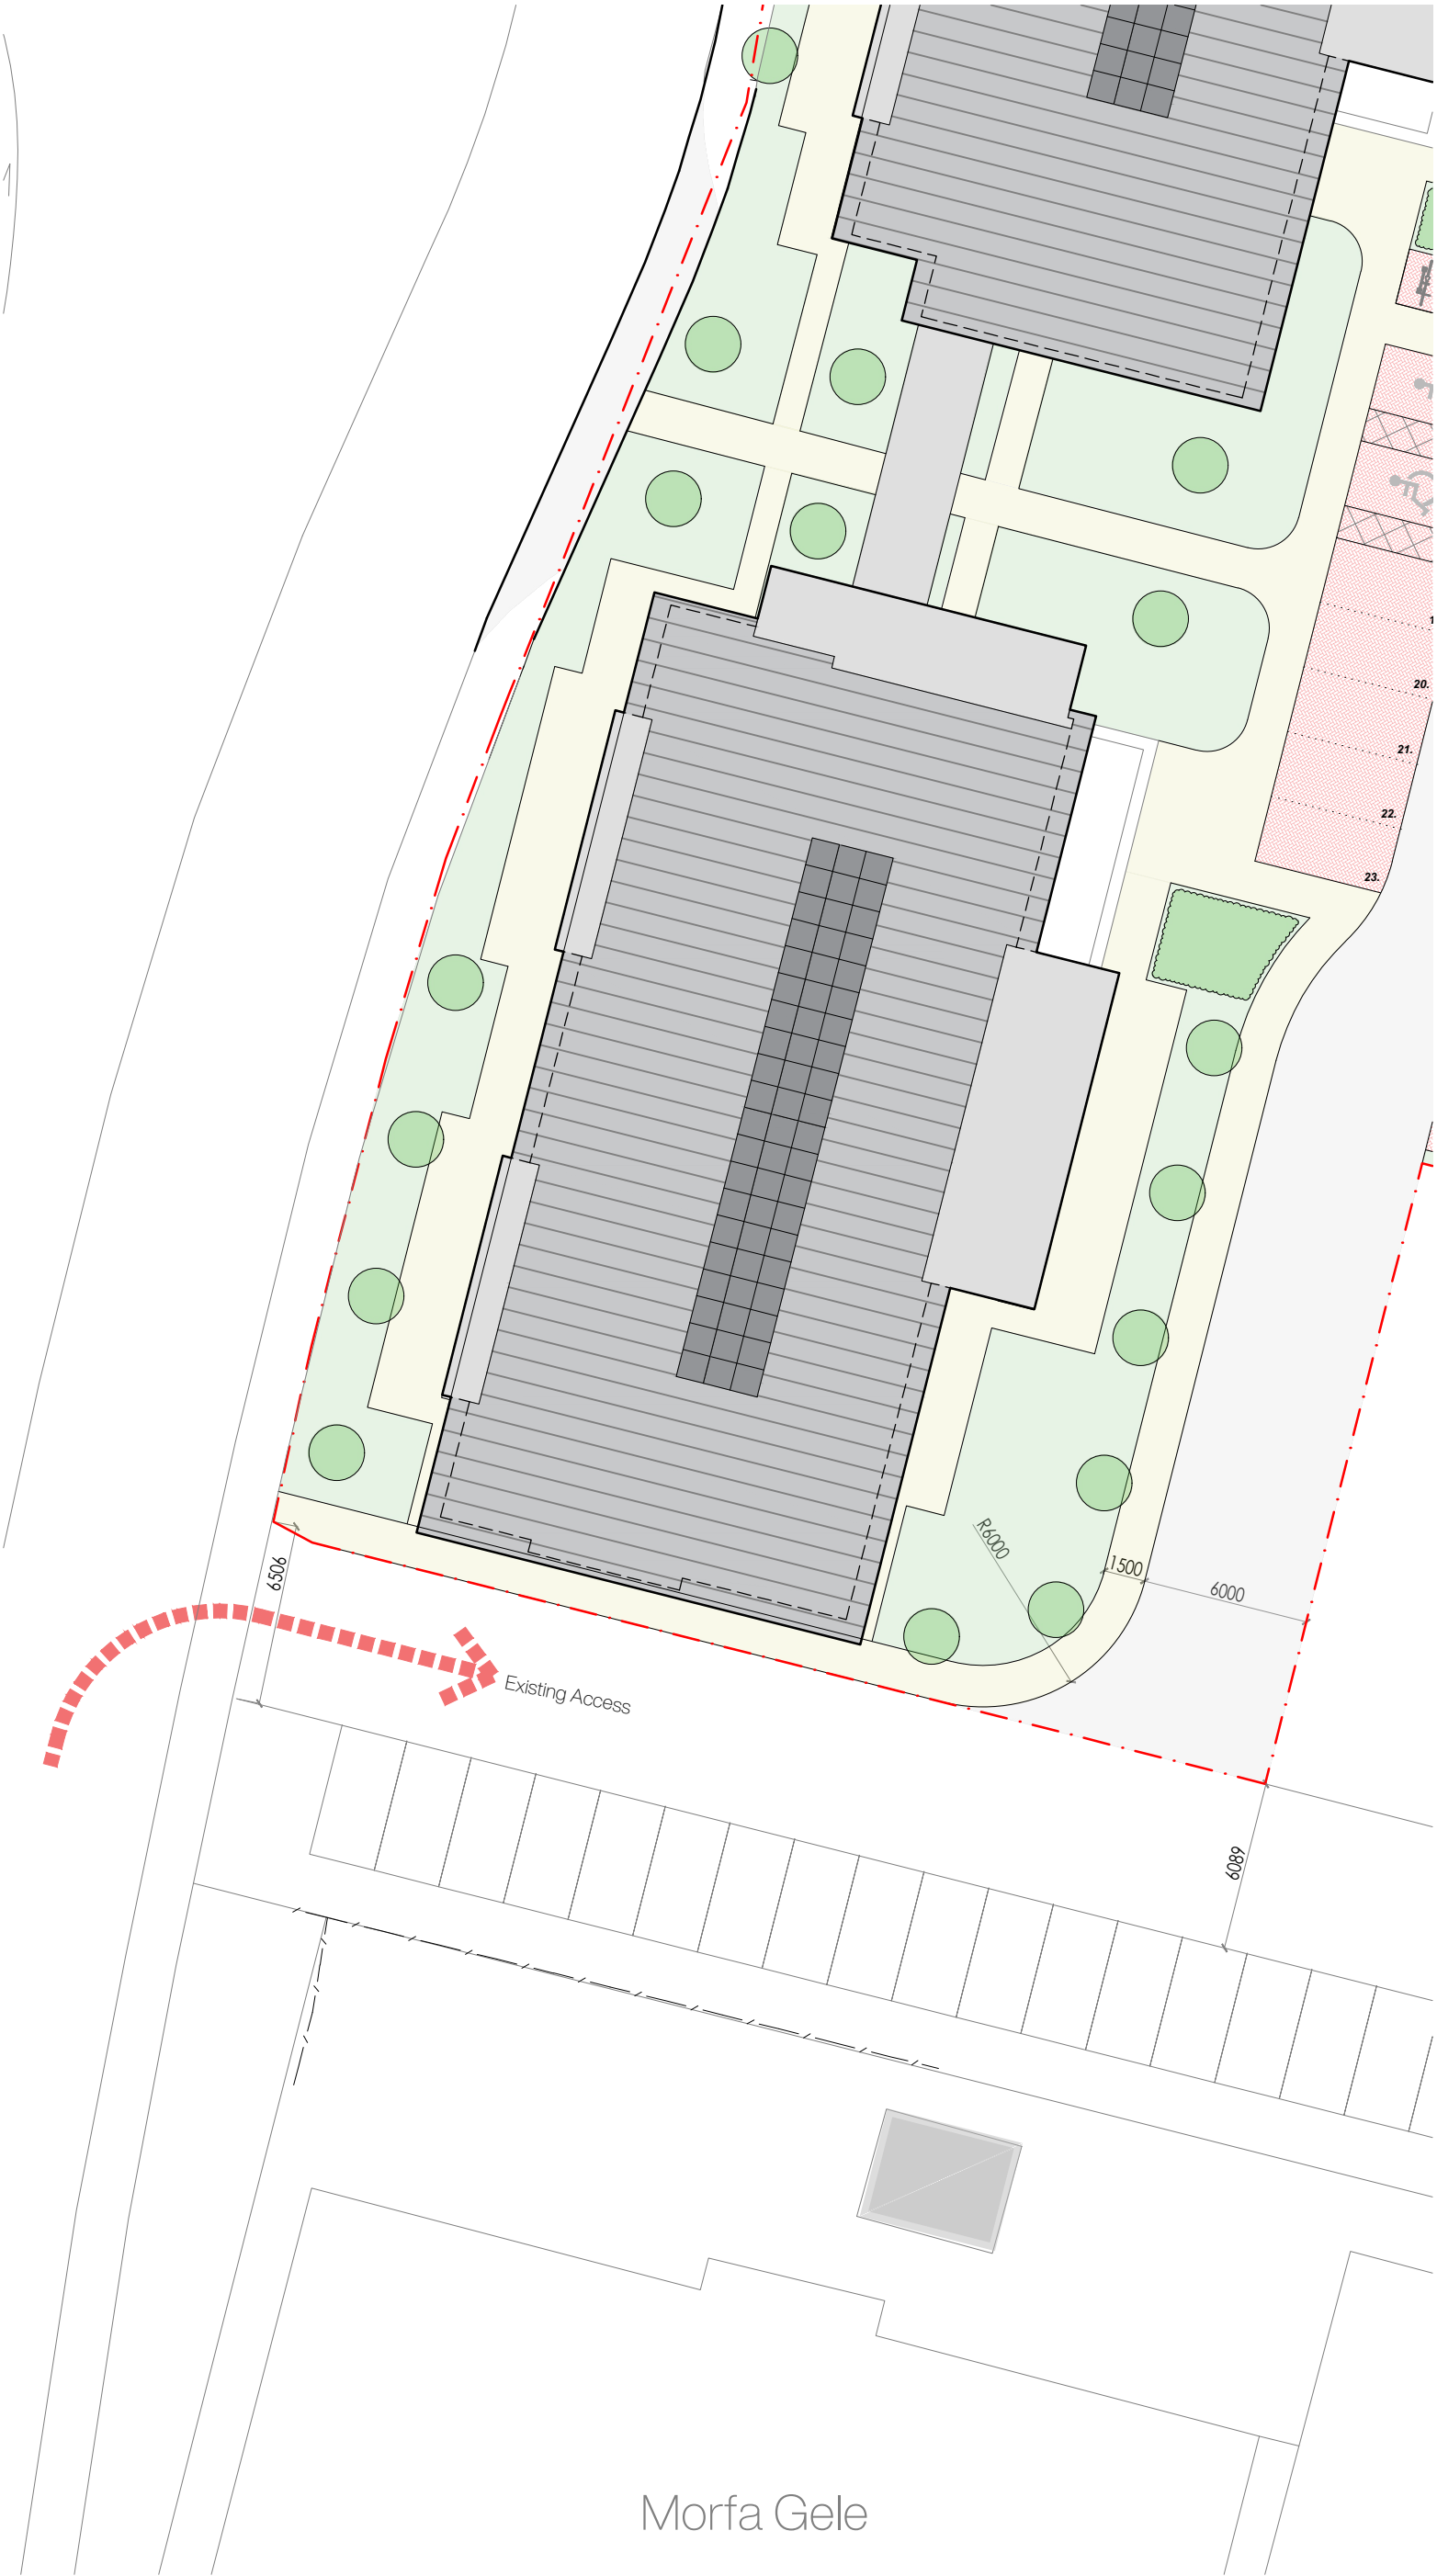



Parking Plan

Scale 1:100

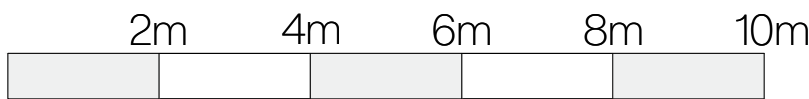

Access Plan

Scale 1:250

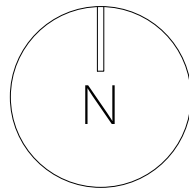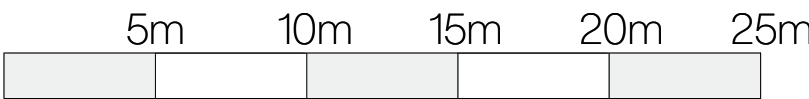

Legend

Application Site



jack@felgateandpartners.co.uk
www.felgateandpartners.co.uk
07904626682

Plot 5700,
North Wales Business
Park, Abergele,
Conwy, LL22 8LJ

Rev	Notes	Date
a	Design amends	09.2026

Proposed Parking/ Access Plan

July 2026

A2

D013.006

1 - 1

GENERAL NOTES:
ALL DIMENSIONS TO BE CONFIRMED ON SITE PRIOR TO
FABRICATION BY THE CONTRACTOR. DRAWINGS TO BE READ
IN CONJUNCTION WITH ANY REFERENCED DOCUMENTATION.
PLANS NOT TO BE REPRODUCED WITHOUT THE PRIOR
CONFIRMATION FROM FELGATE AND PARTNERS LIMITED. THIS
DRAWING IS SUBJECT TO COPYRIGHT.