


NEW 60 BED CARE HOME


NORTH WALES BUSINESS PARK, ABERGELE, CONWY, LL22 8LJ.

PLOT 5700


FRONT ELEVATION

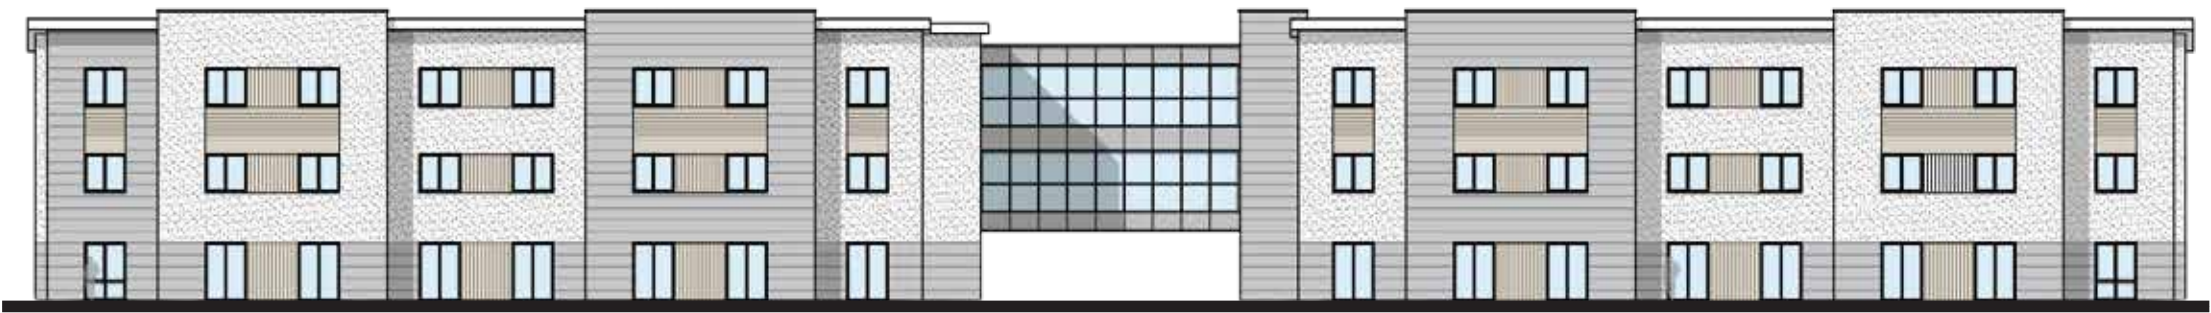

REAR ELEVATION

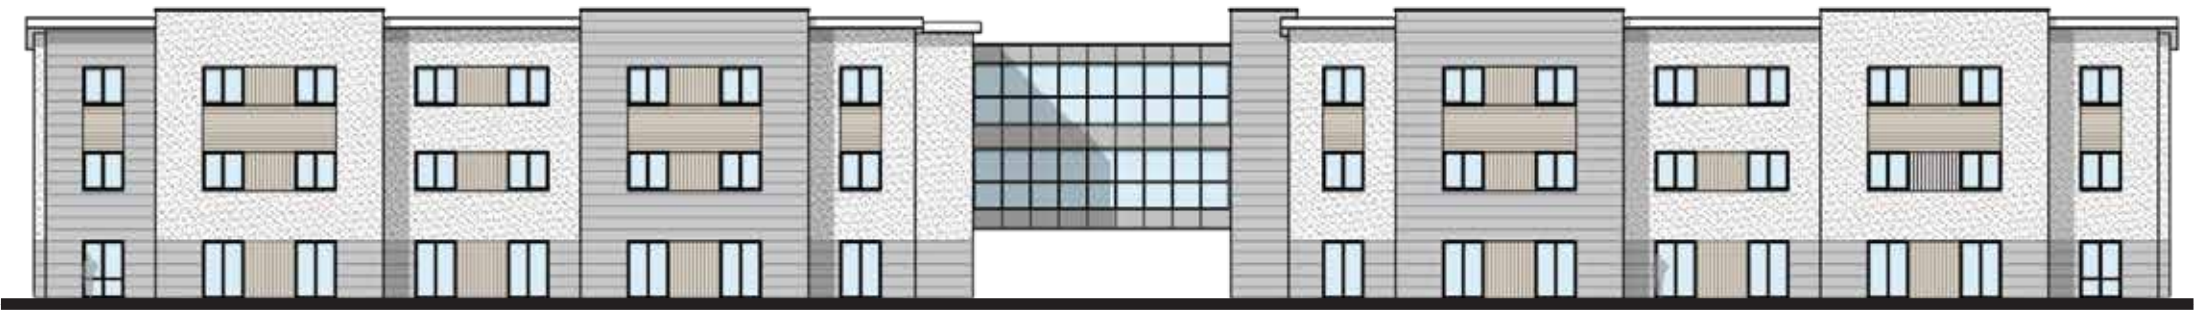

MATERIAL PALETTE

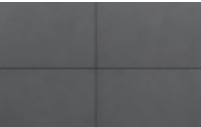-  OFF WHITE MONOCOUCHE RENDER
-  DARK GREY ALUMINIUM RAINSCREEN PANELS
-  VERTICAL/ HORIZONTAL TIMBER EFFECT CLADDING
-  ANTHRACITE ALUMINIUM WINDOWS AND DOORS
-  PHOTOVOLTAIC PANELS TO ROOF

DESIGN STATEMENT

The proposed materials have been carefully selected to achieve a high quality contemporary design whilst carefully considering the existing buildings in the locality. The massing of the materials break up the elevations to provide a balanced, well thought out street scene.



Render and timber cladding



Aluminium rainscreen panels



Aluminium doors and timber cladding

COLOUR PALETTE

-  WARM WHITE RENDER
-  CHARCOAL GREY
-  NATURAL OAK TIMBER
-  ANTHRACITE GREY
-  CLEAR GLASS